


PA-SHT REV 6

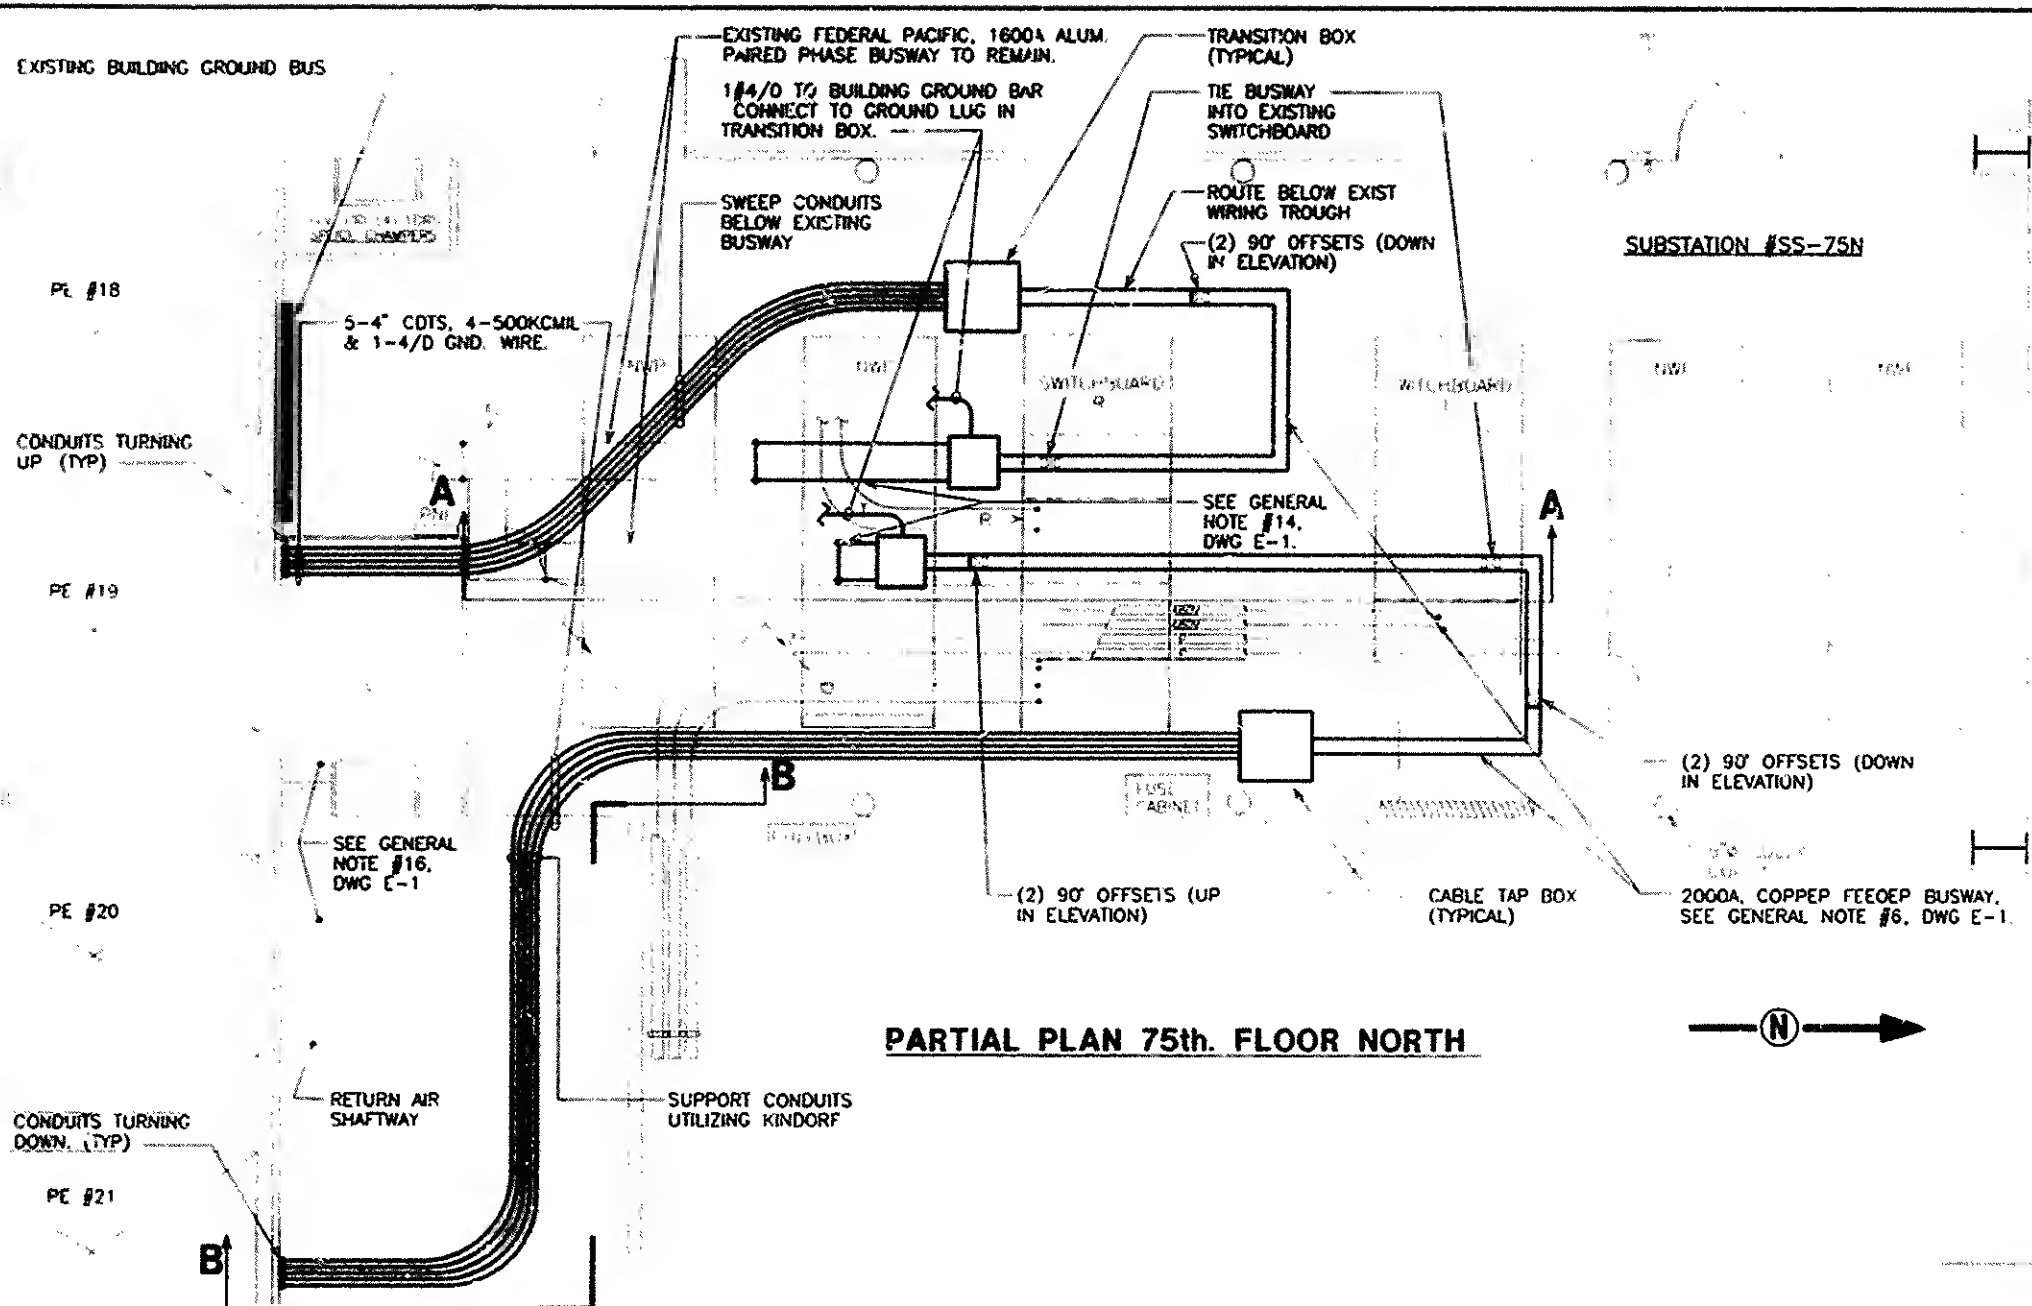

- NOTES:**
- 1. SEE DRAWING E-1 FOR BUSWAY SCHEDULE
 - 2. TRANSFORMERS & SWITCHBOARDS WILL BE

PARTIAL PLAN 75th. FLOOR NORTH



SECTION A-A

SECTION B-B